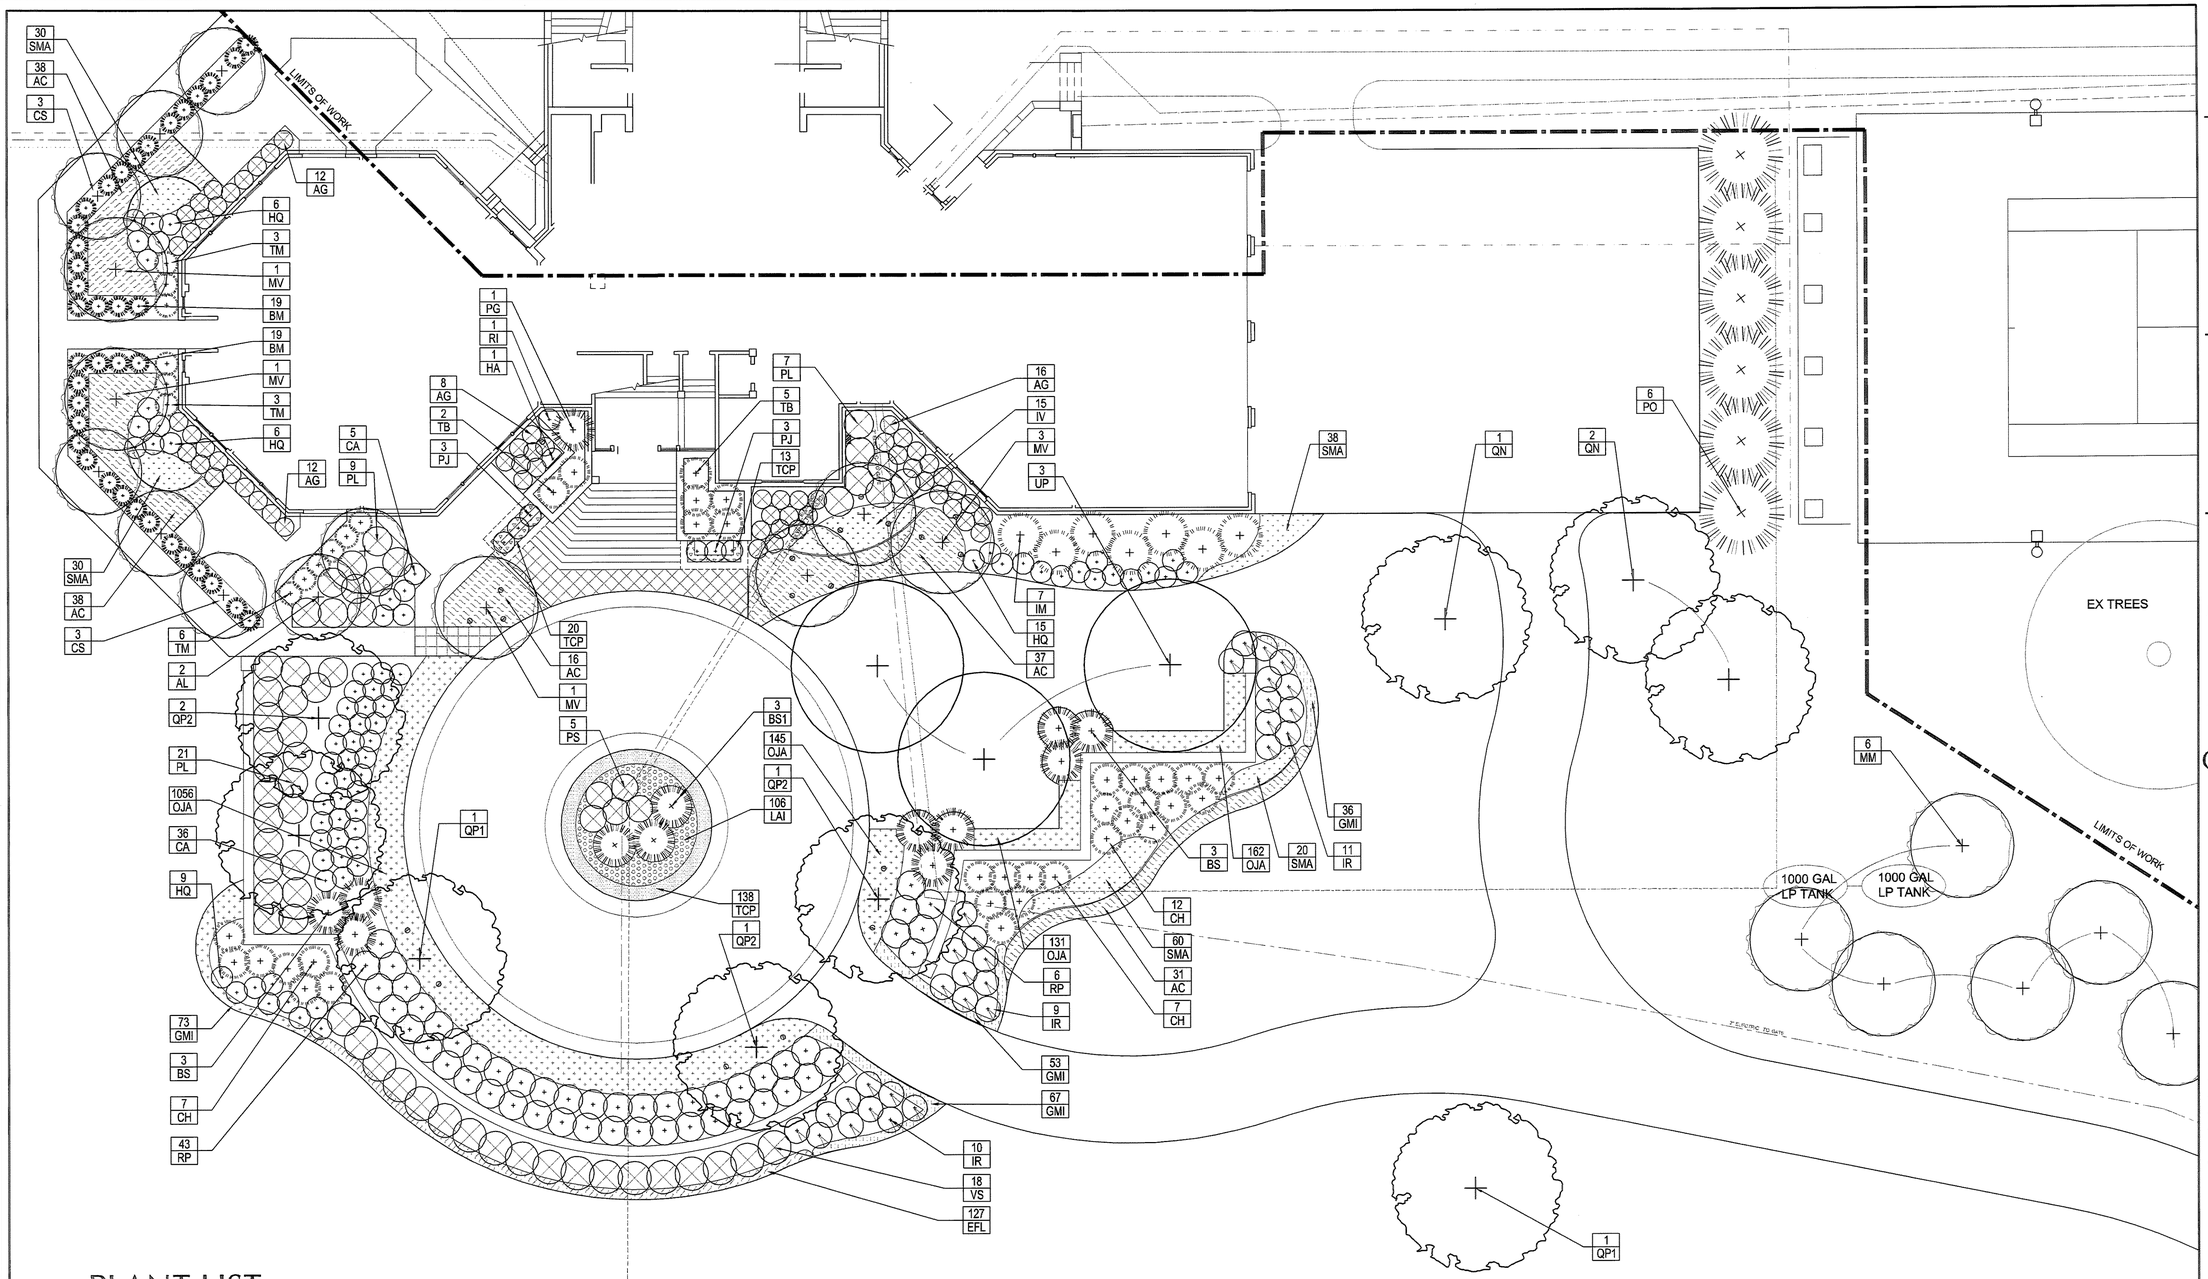

PLANT LIST

Quantity	Key	Botanical Name	Common Name	Size	Type	Spacing		Remark
		TREES						
2	AL	Amelanchier grandiflora 'Autumn Sunset'	Autumn Sunset Serviceberry	8' ht	B & B			Matching, Multi-stem, Heavy
6	CS	Cornus 'Stellar Pink'	Stellar Pink Dogwood	8' ht	B & B			Upright, Matched Specimens
7	IM	Ilex x 'Mary Nell'	Mary Nell Holly	8'-10' ht	B & B			Full to Ground, Dense, Matched
1	PG	Picea orientalis 'Gowdy'	Gowdy Oriental Spruce	6' ht.	B & B			Specimen, Handpicked by LA
6	PO	Picea orientalis	Oriental Spruce	10' ht.	B & B			Full and Dense, Matched
6	MV	Magnolia virginiana 'Greenbay'	Sweetbay Magnolia	10-12' ht	B & B			Multi-stem, Heavy Specimens
6	MM	Magnolia x loebneri 'Merrill'	Merrill Magnolia	12-14' ht	B & B			Specimen, Handpicked by LA
3	UP	Ulmus parvifolia 'Allee'	Allee Lacebark Elm	8" cal	B & B			Estate Style Specimen Tree, Handtag
3	QN	Quercus nutalli	Nutall Oak	8" cal	B & B			Estate Style Specimen Tree, Handtag
2	QP1	Quercus phellos	Willow Oak	12" cal.	B & B			Estate Style Specimen Tree, Handtag
4	QP2	Quercus phellos	Willow Oak	8" cal.	B & B			Estate Style Specimen Tree, Handtag
		PERENNIALS & GROUNDCOVERS						
127	EFL	Euonymus fortunei 'Longwood'	Longwood Wintercreeper	4" pot	Cont	12"	o c	Mature, Well rooted
229	GMI	Geranium macrorrhizum 'Ingwersen's Variety'	Bigroot Geranium	1 gal	Cont	12"	o c	Mature, Well rooted
106	LAI	Lavendula angustifolia 'Irene Doyle'	Irene Doyle Lavander	1 gal	Cont	12"	o c	Mature, Well rooted
1494	OJA	Ophiopogon japonicus 'Nana'	Dwarf Mondo Grass	4" pot	Cont	9"	o c	Mature, Well rooted
0	SAJ	Sedum spectabile 'Autumn Joy'	Autumn Joy Sedum	1 gal	Cont	12"	o c	Mature, Well rooted
178	SMA	Sedum makinoi 'Matrona'	Matrona Sedum	1 gal	Cont	15"	o c	Mature, Well rooted
171	TCP	Teucrium chamedrys 'Prostrata'	Prostrate Teucrium	1 gal	Cont	12"	o c	Mature, Well rooted

Quantity	Key	Botanical Name	Common Name	Size	Type	Spacing		Remark
		SHRUBS						
160	AC	Abelia chinensis 'Rose Creek'	Chinese Abelia	18"	Cont.	30"	o c	Full and Dense
48	AG	Azalea 'Gumpo Pink'	Gumpo Pink Azalea	24" wide	B & B	3'	o c	Full and Dense
38	BM	Buxus microphylla 'Winter Gem'	Winter Gem Boxwood	36"	B & B	36"	o c	Full and Dense
6	BS	Buxus sempervirens	Boxwood	4'- 5' wide	B & B			Specimen, Handpicked by LA
3	BS1	Buxus sempervirens	Boxwood	5'- 8' wide	B & B			Custom Specimen, Handpicked by LA
26	CH	Cephalotaxus harringtonia 'Duke Gardens'	Duke Gardens Yew	36" wide	B & B		o c	Full and Dense
41	CA	Clethra alnifolia 'Hummingbird'	Dwarf Summersweet Clethra	24"	B & B	3'	o c	Full and Dense
1	HA	Hydrangea anomala petiolaris	Climbing Hydrangea	15 gal	cont			Espalliered
36	HQ	Hydrangea quercifolia 'Pee Wee'	Pee Wee Oakleaf Hydrangea	24"	cont	30"	o c	Full and Dense
30	IR	Ilex comuta 'Carissa'	Carissa Holly	36"	B & B	3'	o c	Full and Dense
15	IV	Itea virginica 'Little Henry'	Little Henry Summersweet	30"	Cont	3'	o c	Full and Dense
6	PJ	Pieris japonica 'Dorothy Wycoff'	Japanese Pieris 'Dorothy Wycoff'	36"	B & B			Full and Dense
37	PL	Prunus laurocerasus 'Otto Luyken'	Otto Luykens Laurel	48" wide	B & B	4'	o c	Full and Dense
5	PS	Paeonia suffruticosa	Variety To Be Selected	36"	B & B			Variety TBD by LA
49	RP	Rosa Pink 'Knock Out'	Pink Knock Out Rose	24-30"	Cont	3.5'	o c	Full and Dense
1	RI	Rosa x 'Immensee'	Immenee Rose	BR	BR			Full and Dense
0	SS	Spiraea japonica 'Shibori'	Shibori Spiraea	18"	Cont	3'	o c	Full and Dense
7	TB	Taxus baccata 'Repandens'	Repandens Yew	48" wide	Cont	4'	o c	Full and Dense
12	TM	Taxus x media 'Hicksii'	Hicks Yew	30" wide	Cont	4'	o c	Full and Dense
18	VS	Viburnum plicatum var tomentosum 'Shasta'	Shasta Doublefile Viburnum	48"	B & B	5'	o c	Full and Dense

0 5' 10' 20' 30'

LEWIS LANDSCAPE SCULLY ARCHITECTS GIONET
1919 Gallows Road, Suite 110
Vienna, Virginia 22182
Tel.(703)821-2045,Fax.(703)448-0597

TMG Construction Corp.

Chateau De Esle

Joseph N. Matthews
P.O. Box 2099
Purcellville, VA 20134
(800) 610-9005
(540) 338-9518

CHATEAU DE ESLE

PURCELLVILLE, VA

REVISIONS

No.	Description	Date

Drawing Title

Project Number:	27084.00
Scale:	1"=10'
Drawn By:	AD, AH
Checked By:	BE, DG
Date:	JULY 25, 2008

Sheet No. of

L400

Chateau De Esle

G:\2007\27084.00 - Easley Residence\01 Caddocs